



QUOTATION

Steam Room Glass Enclosure – Mr. K

Supply & Installation – 10 mm Frosted Tempered Glass Front with Door

CLIENT Mr. K	SCOPE OF WORK Steam Room Glass Front	LAYOUT 50 fix · 50 door · 50 fix	CURRENCY Egyptian Pound (EGP)
-----------------	---	-------------------------------------	----------------------------------

#	Description of Works & Specifications	Size (cm)	Area (m²)	Total (EGP)
1	Supply and installation of a complete steam-room glass enclosure — front glass wall made of three 50 cm panels: a fixed panel + a centred 50 cm door + a fixed panel (50 / 50 / 50) . Glass: 10 mm frosted (acid-etched) tempered safety glass to EN 12150, full-height and sealed for steam use, with slim discreet stainless hardware, hinges, magnetic seals and threshold as per the attached Shop Drawing SD-01. Price is a complete lump sum incl. supply & installation.	150 × 230	3.45	20,000
TOTAL		150 × 230 cm	3.45 m²	20,000

GRAND TOTAL — Overall 150 × 230 cm / Glass 3.45 m²	EGP 20,000
--	------------

Notes & Terms

- All glass is **10 mm frosted (acid-etched) tempered safety glass** to EN 12150 — heat-treated for safety and thermal resistance, frosted for full privacy.
- The enclosure closes the existing tiled steam niche; the front is **three 50 cm panels — a centred 50 cm door with a 50 cm fixed panel on each side (50 / 50 / 50)**.
- Includes slim discreet stainless hardware, hinges, magnetic seals and bottom threshold for a steam-tight closure.
- Prices are in Egyptian Pounds (EGP) and include the glass to the specification stated above.
- Payment terms: **50% advance on contract, 50% on installation**.
- Delivery & installation: **within 15 days** from the date of the advance payment.
- Dimensions are approximate and to be **re-measured on site** before fabrication and execution.
- This quotation is valid for **15 days** from its date.

For / BlueCrest Glass & Facades

Submitted by — Signature & Stamp

For / Mr. K

Approved — Signature & Stamp

SHOP DRAWING

Steam Room Glass Enclosure – Frosted Front + Door

Client: Mr. K • Ref: BC-QTN-2026-025 • Drawing SD-01

A. 3D ISOMETRIC – Steam Room Glass Front




GLASS SPECIFICATION

10 mm
Frosted (acid-etched)
tempered safety glass
EN 12150 · monolithic

10 mm frosted tempered — heat-soaked safety glass · acid-etched one face for privacy · sealed for steam

Thickness	10 mm
Type	Tempered
Finish	Frosted
Standard	EN 12150
Privacy	High
Light	Diffuse

ASSEMBLY DATA

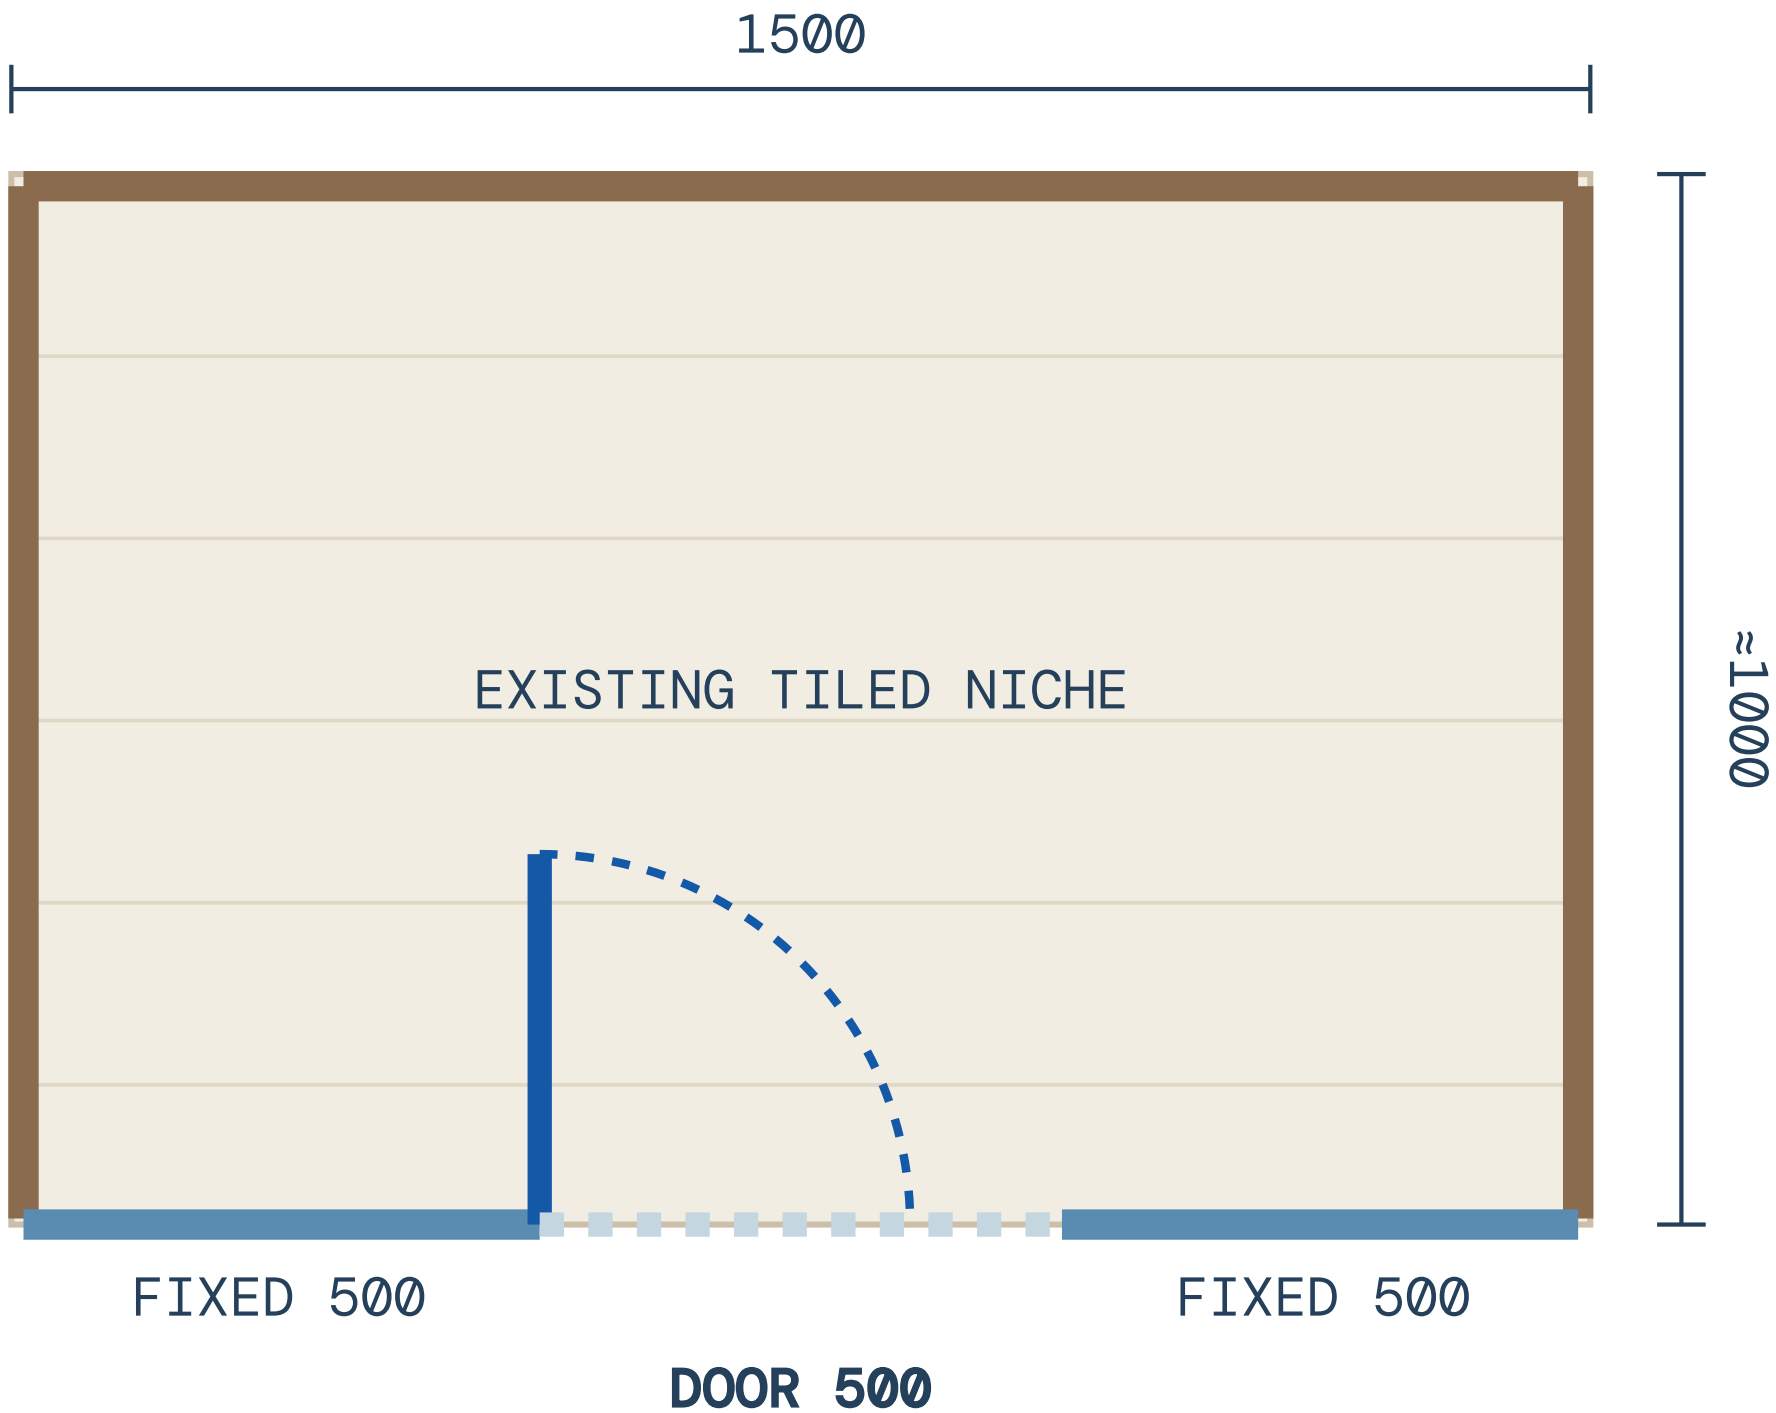

GLASS PIECE SCHEDULE – CUTTING LIST · 3 PCS · ALL 10 MM FROSTED TEMPERED

#	Element	Size (cm)	Area (m²)	Linear (m.l.)
1	Fixed panel (left)	50 × 230	1.15	5.60
2	Door (centre)	50 × 230	1.15	5.60
3	Fixed panel (right)	50 × 230	1.15	5.60
TOTAL — 3 pcs			3.45	16.80

Item	Specification
Glass	10 mm frosted (acid-etched) tempered safety glass, EN 12150
Layout	50 fixed · 50 centre door · 50 fixed (150 total)
Hardware	Slim discreet stainless hinges, handle & brackets
Sealing	Magnetic seals + bottom threshold (steam-tight)
Total	EGP 20,000 — supply & installation (lump sum)

Notes & Specifications

- All glass is **10 mm frosted (acid-etched) tempered safety glass** to EN 12150 — heat-treated for safety and thermal resistance; frosted one face for full privacy.
- The enclosure is a **front glass wall (150 × 230 cm)** made of **50 fixed · 50 centre door · 50 fixed**, closing the existing tiled steam niche; the tiled walls, floor, shower & steam generator are existing (by others).
- The **centre 50 cm door** is hinged and swings out. Supplied with **slim discreet stainless hardware** (kept minimal), magnetic seals and a bottom threshold for a steam-tight closure.
- **Dimensions are approximate** and to be re-measured on site before fabrication & execution.
- Total glass area **3.45 m²** (3 pcs) • Lump-sum supply & installation **EGP 20,000**. Payment **50% advance / 50% on installation**; delivery within **15 days** of the advance.

BlueCrest Glass & Facades		Cairo, Egypt
PROJECT Steam Room Glass	CLIENT Mr. K	
DRAWING NO. SD-01	REFERENCE BC-QTN-2026-025	
DATE 01 / 10 / 2026	SCALE NTS	
REV. 0	UNITS mm	